DJM 8-25-87
RS 87-023

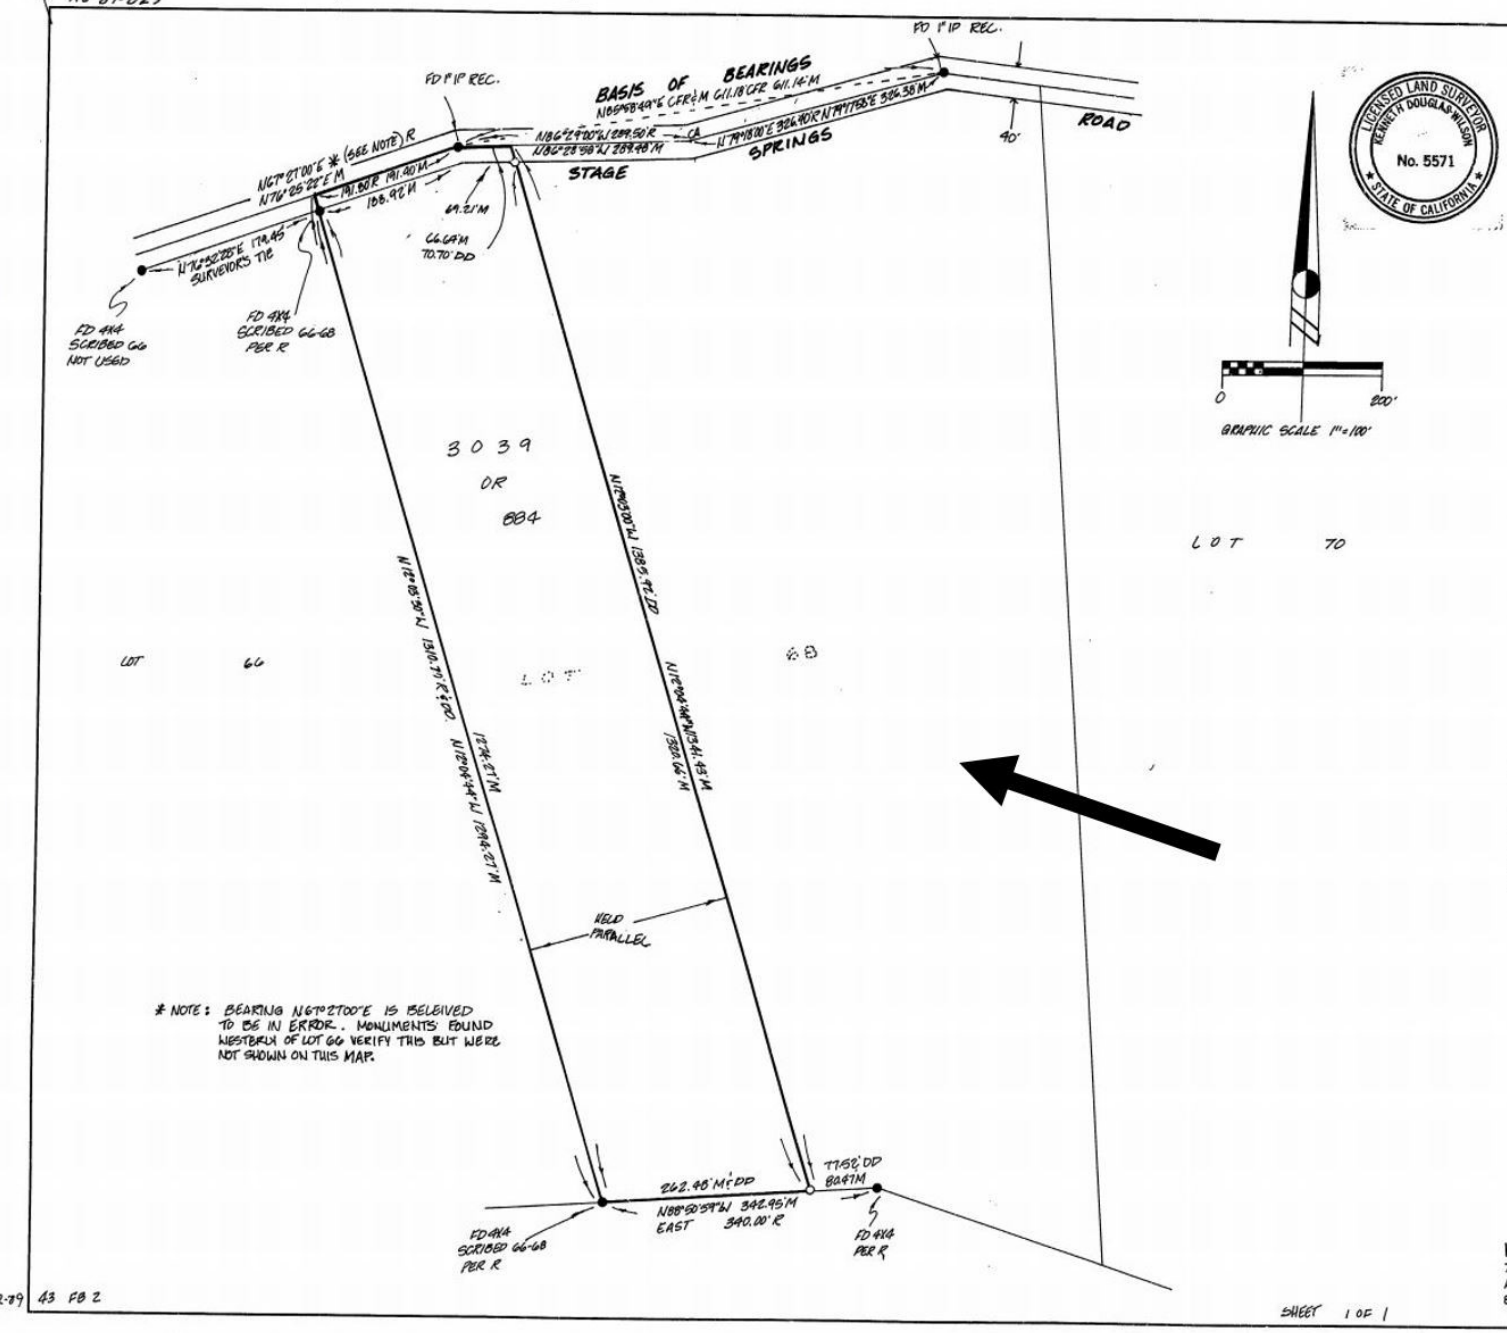


LICENSED LAND SURVEYOR
KENNETH DOUGLAS WILSON
No. 5571
STATE OF CALIFORNIA

## SURVEYOR'S STATEMENT

This map correctly represents a survey made by me or under my direction in conformance with the requirements of the Land Surveyors act at the request of ED HIER in MAY OF 1989.

Kenneth D. Wilson

Kenneth D. Wilson LS 5571 EXP 9-30-89

## COUNTY SURVEYOR'S STATEMENT

This map has been examined in accordance with section 8766 of the Land Surveyors Act this 28TH day of AUGUST 1989.

County Surveyor RCE 10197 Exp 12/92

## COUNTY RECORDER'S STATEMENT

Filed this 1ST day of SEPT 1989, at 9:30 A.M. in book 61 of licensed surveys at page 21 at the request of Kenneth D. Wilson.
DOCUMENT NO. 59743
FEE $6.00

FRANCIS M. COONEY
County Recorder by: Deputy

# RECORD OF SURVEY

OF A PORTION OF

LOT 68 RAMONA ACRES UNIT #3
SAN LUIS OBISPO COUNTY, CALIFORNIA

BASIS OF BEARINGS FOR THIS SURVEY IS N85 58'49"E BEING THE CALCULATED BEARING OF THE CENTERLINE OF STAGE SPRINGS RD. AS SHOWN BETWEEN TWO FOUND

## LEGEND

- ● FOUND AS NOTED
- O SET 5/8 REBAR LS 5571
- R 3 MB 87
- DD 3039 OR 884

**WILSON LAND SURVEYS**
7401 EL CAMINO REAL SUITE B
ATASCADERO, CALIFORNIA 93422
805-466-2445

SHEET 1 OF 1

4-093 HIER

2-22-89 43 FB 2

N 730, E 1260

ription: San Luis Obispo,CA Record of Survey - Book.Page 61.21 Page: 1 of 1
r: 11 Comment: